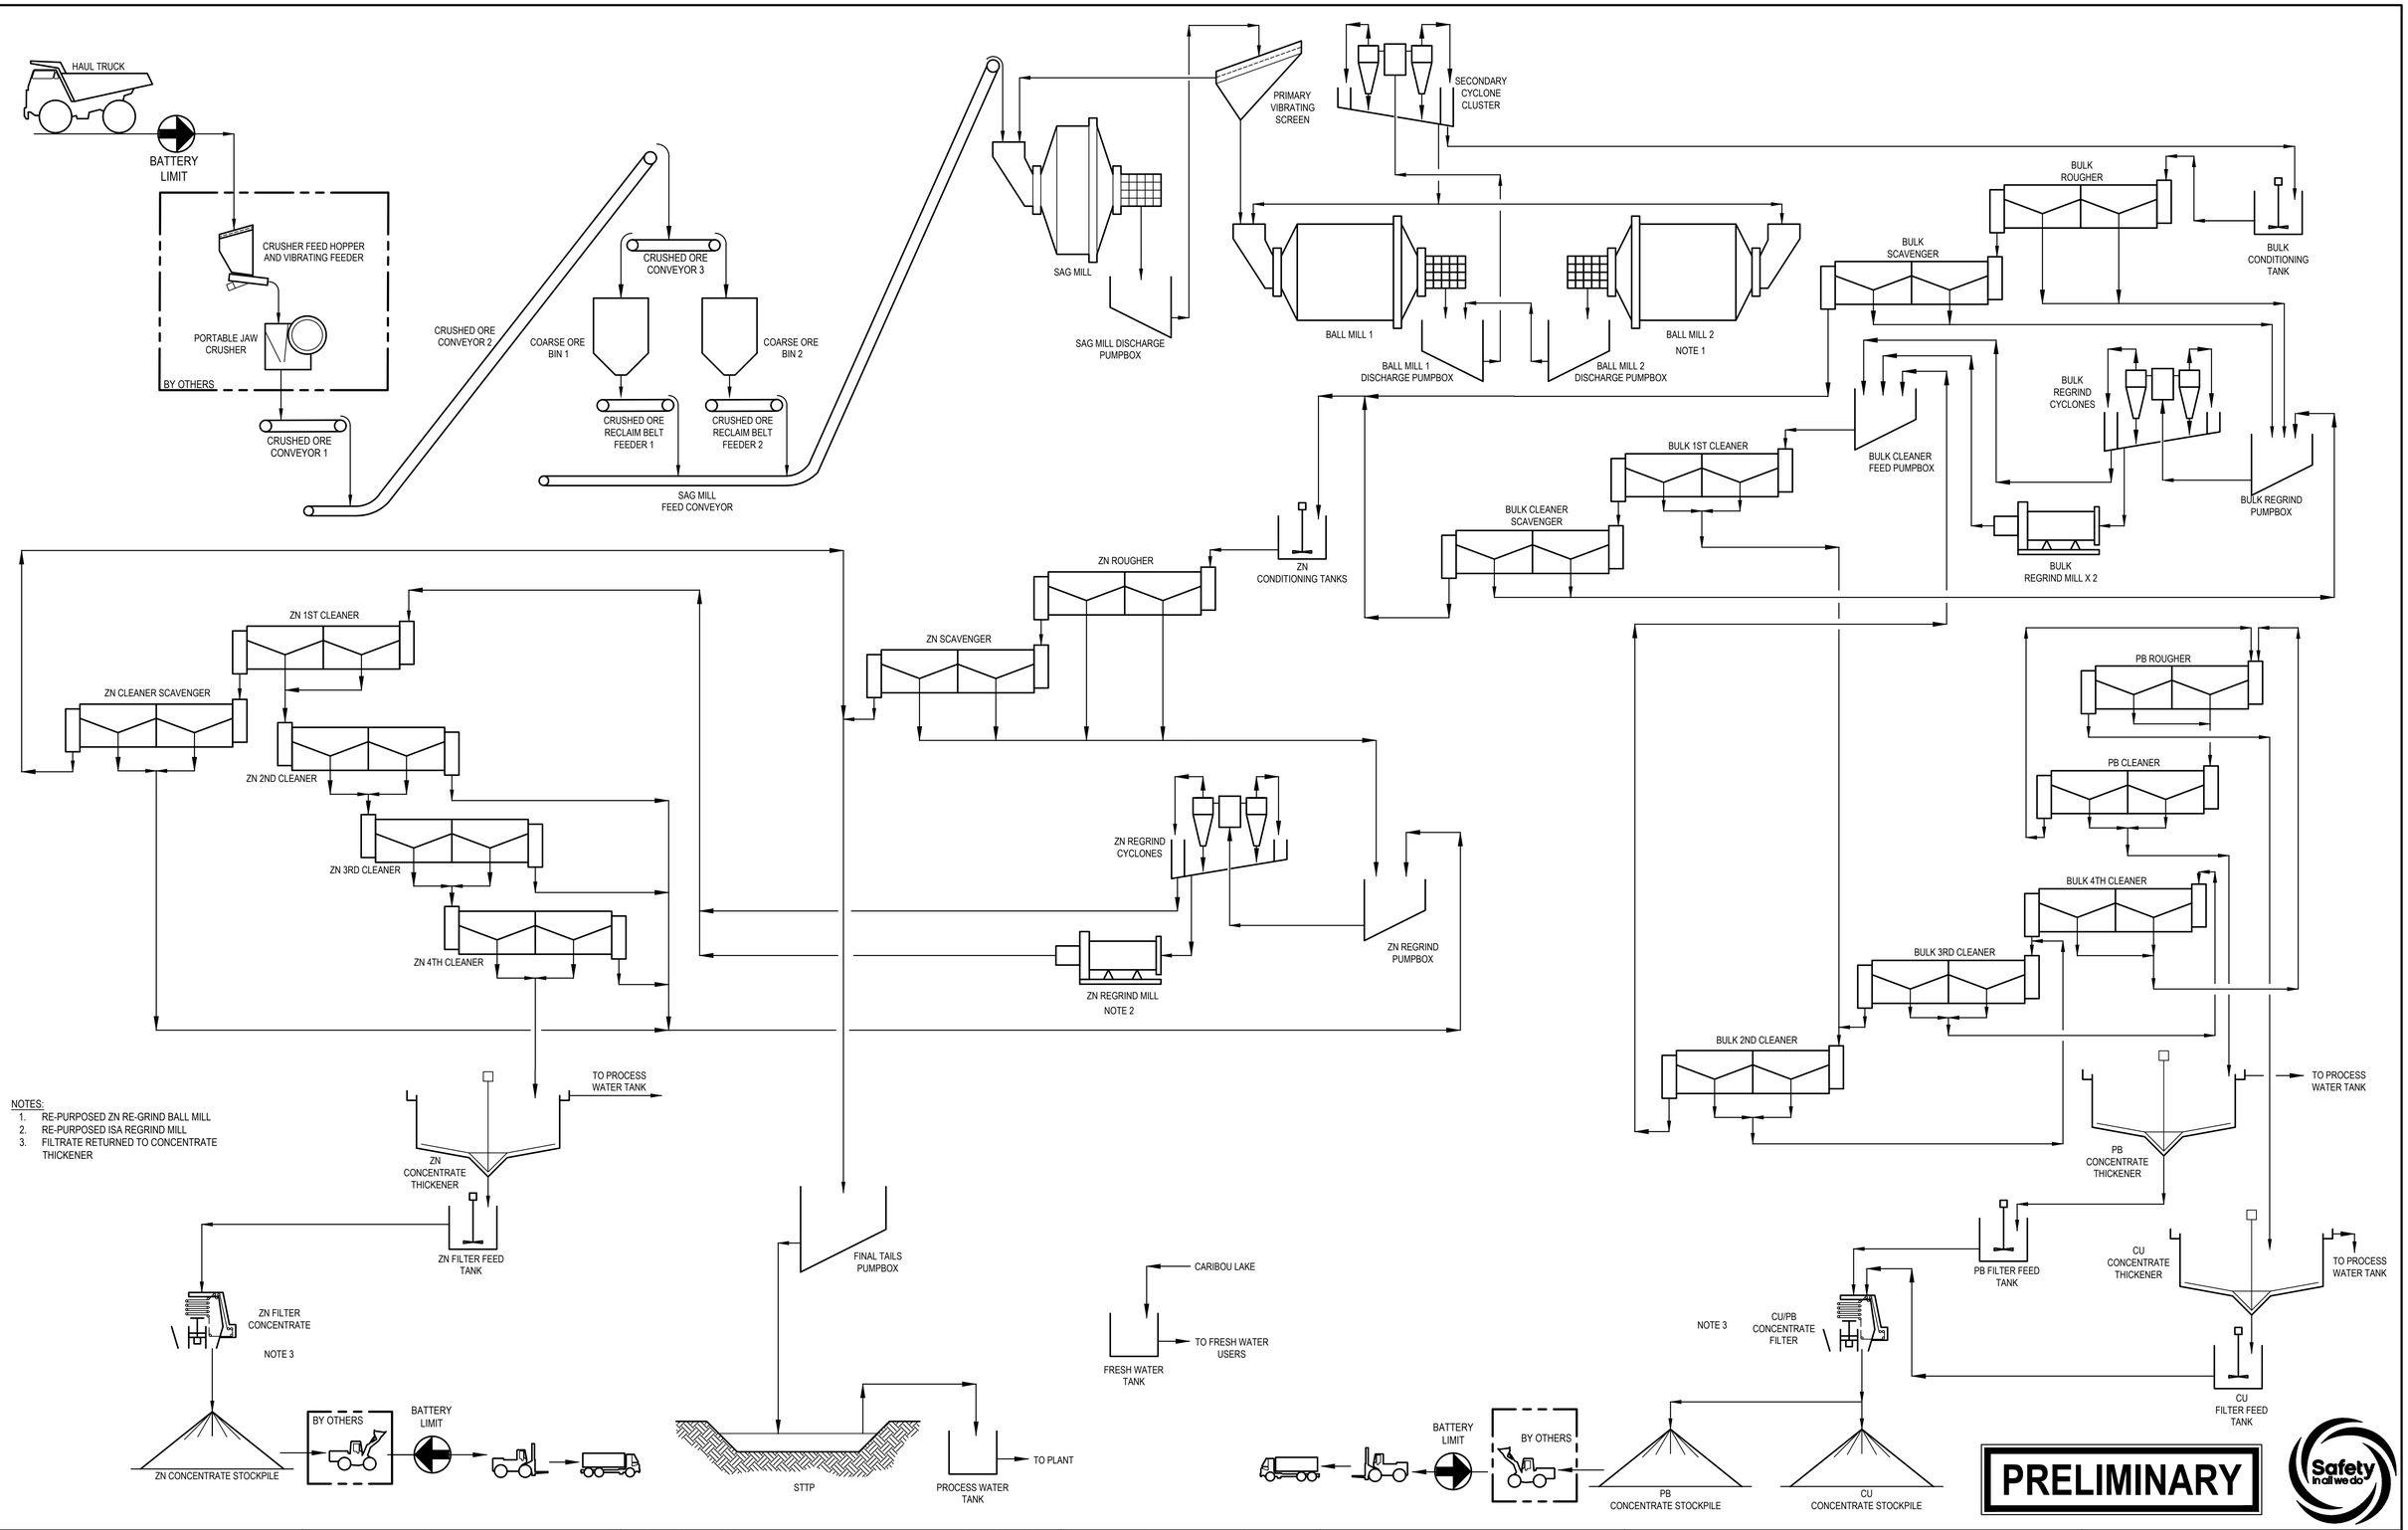

NOTES:
1. RE-PURPOSED ZN RE-GRIND BALL MILL
2. RE-PURPOSED ISA REGRIND MILL
3. FILTRATE RETURNED TO CONCENTRATE THICKENER

PRELIMINARY

Safety in all we do

CANADIAN COPPER

DRAWING No.	REFERENCE DRAWING	No	BY	DATE	REVISION DETAILS	CHKD	ENG	APPR
		C	AO	30APR2025	ISSUED FOR USE	JH	FT	JZ
		B	AO	15APR2025	ISSUED FOR CLIENT REVIEW	JH	FT	JZ
		A	AO	04APR2025	ISSUED FOR INTERNAL REVIEW	FT	CW	

DRAWN	A. OLORUNNAIYE	04APR2025
CHECKED	F. TYOLO	04APR2025
DESIGNED	C. WONG	04APR2025
DES. APPR		
PROJ APPR		

Ausenco
Burlington, Ontario, Canada
T +1 905 319 1698
W www.ausenco.com

Ausenco

CLIENT: CANADIAN COPPER INC.

TITLE: MURRAY BROOK PEA
SIMPLIFIED PROCESS FLOW DIAGRAM

COPYRIGHT © Ausenco

PROJECT No	SCALE	SIZE
108426	N.T.S.	A1

DRAWING No	REV
108426-ER-03000-31342-001	C